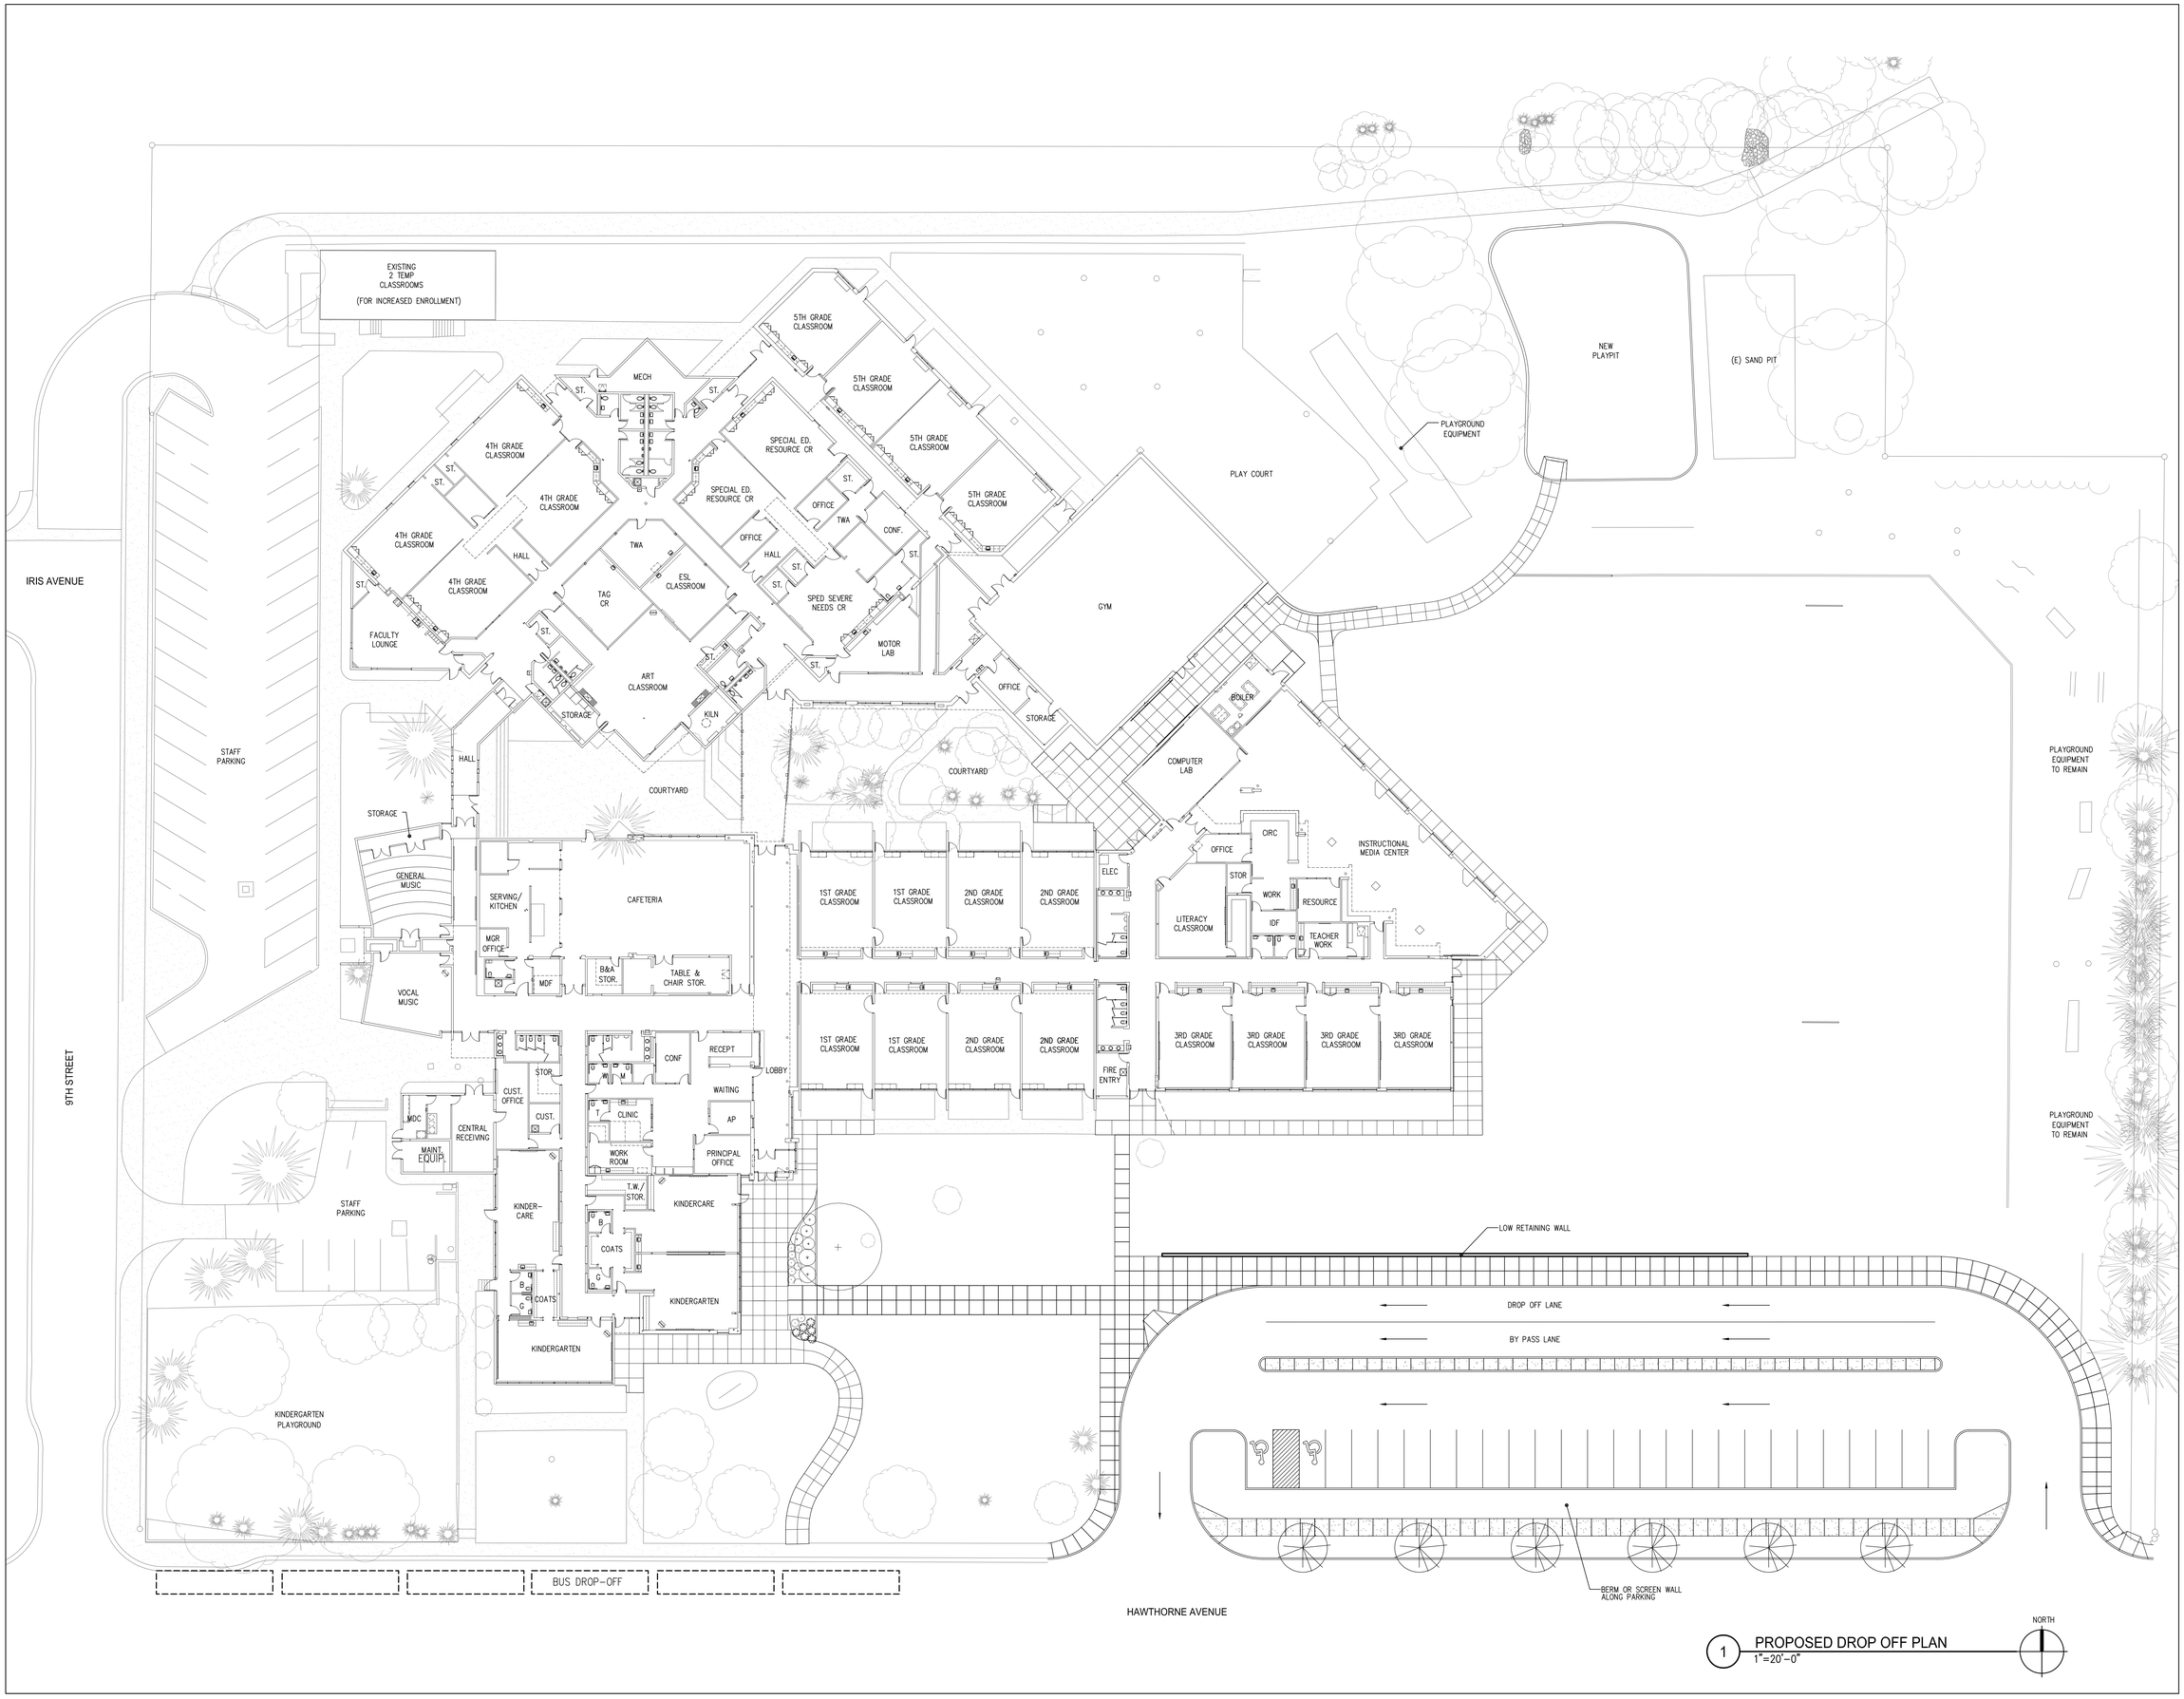

1 PROPOSED DROP OFF PLAN
1"=20'-0"

Copyright 2007
This document is an instrument of service, and as such, remains the property of the Architect. Permission for use of this document is limited and can be extended only by written agreement with Larson Architects.

Project Number: 0703

Consultant:

FOOTHILL ELEMENTARY SCHOOL ADDITION / RENOVATION

BOULDER VALLEY PUBLIC SCHOOLS
1001 HAWTHORN AVENUE
BOULDER, COLORADO 80304

Drawn:

Checked:

Issue Record:

Contents:

Date:

APRIL 23, 2009